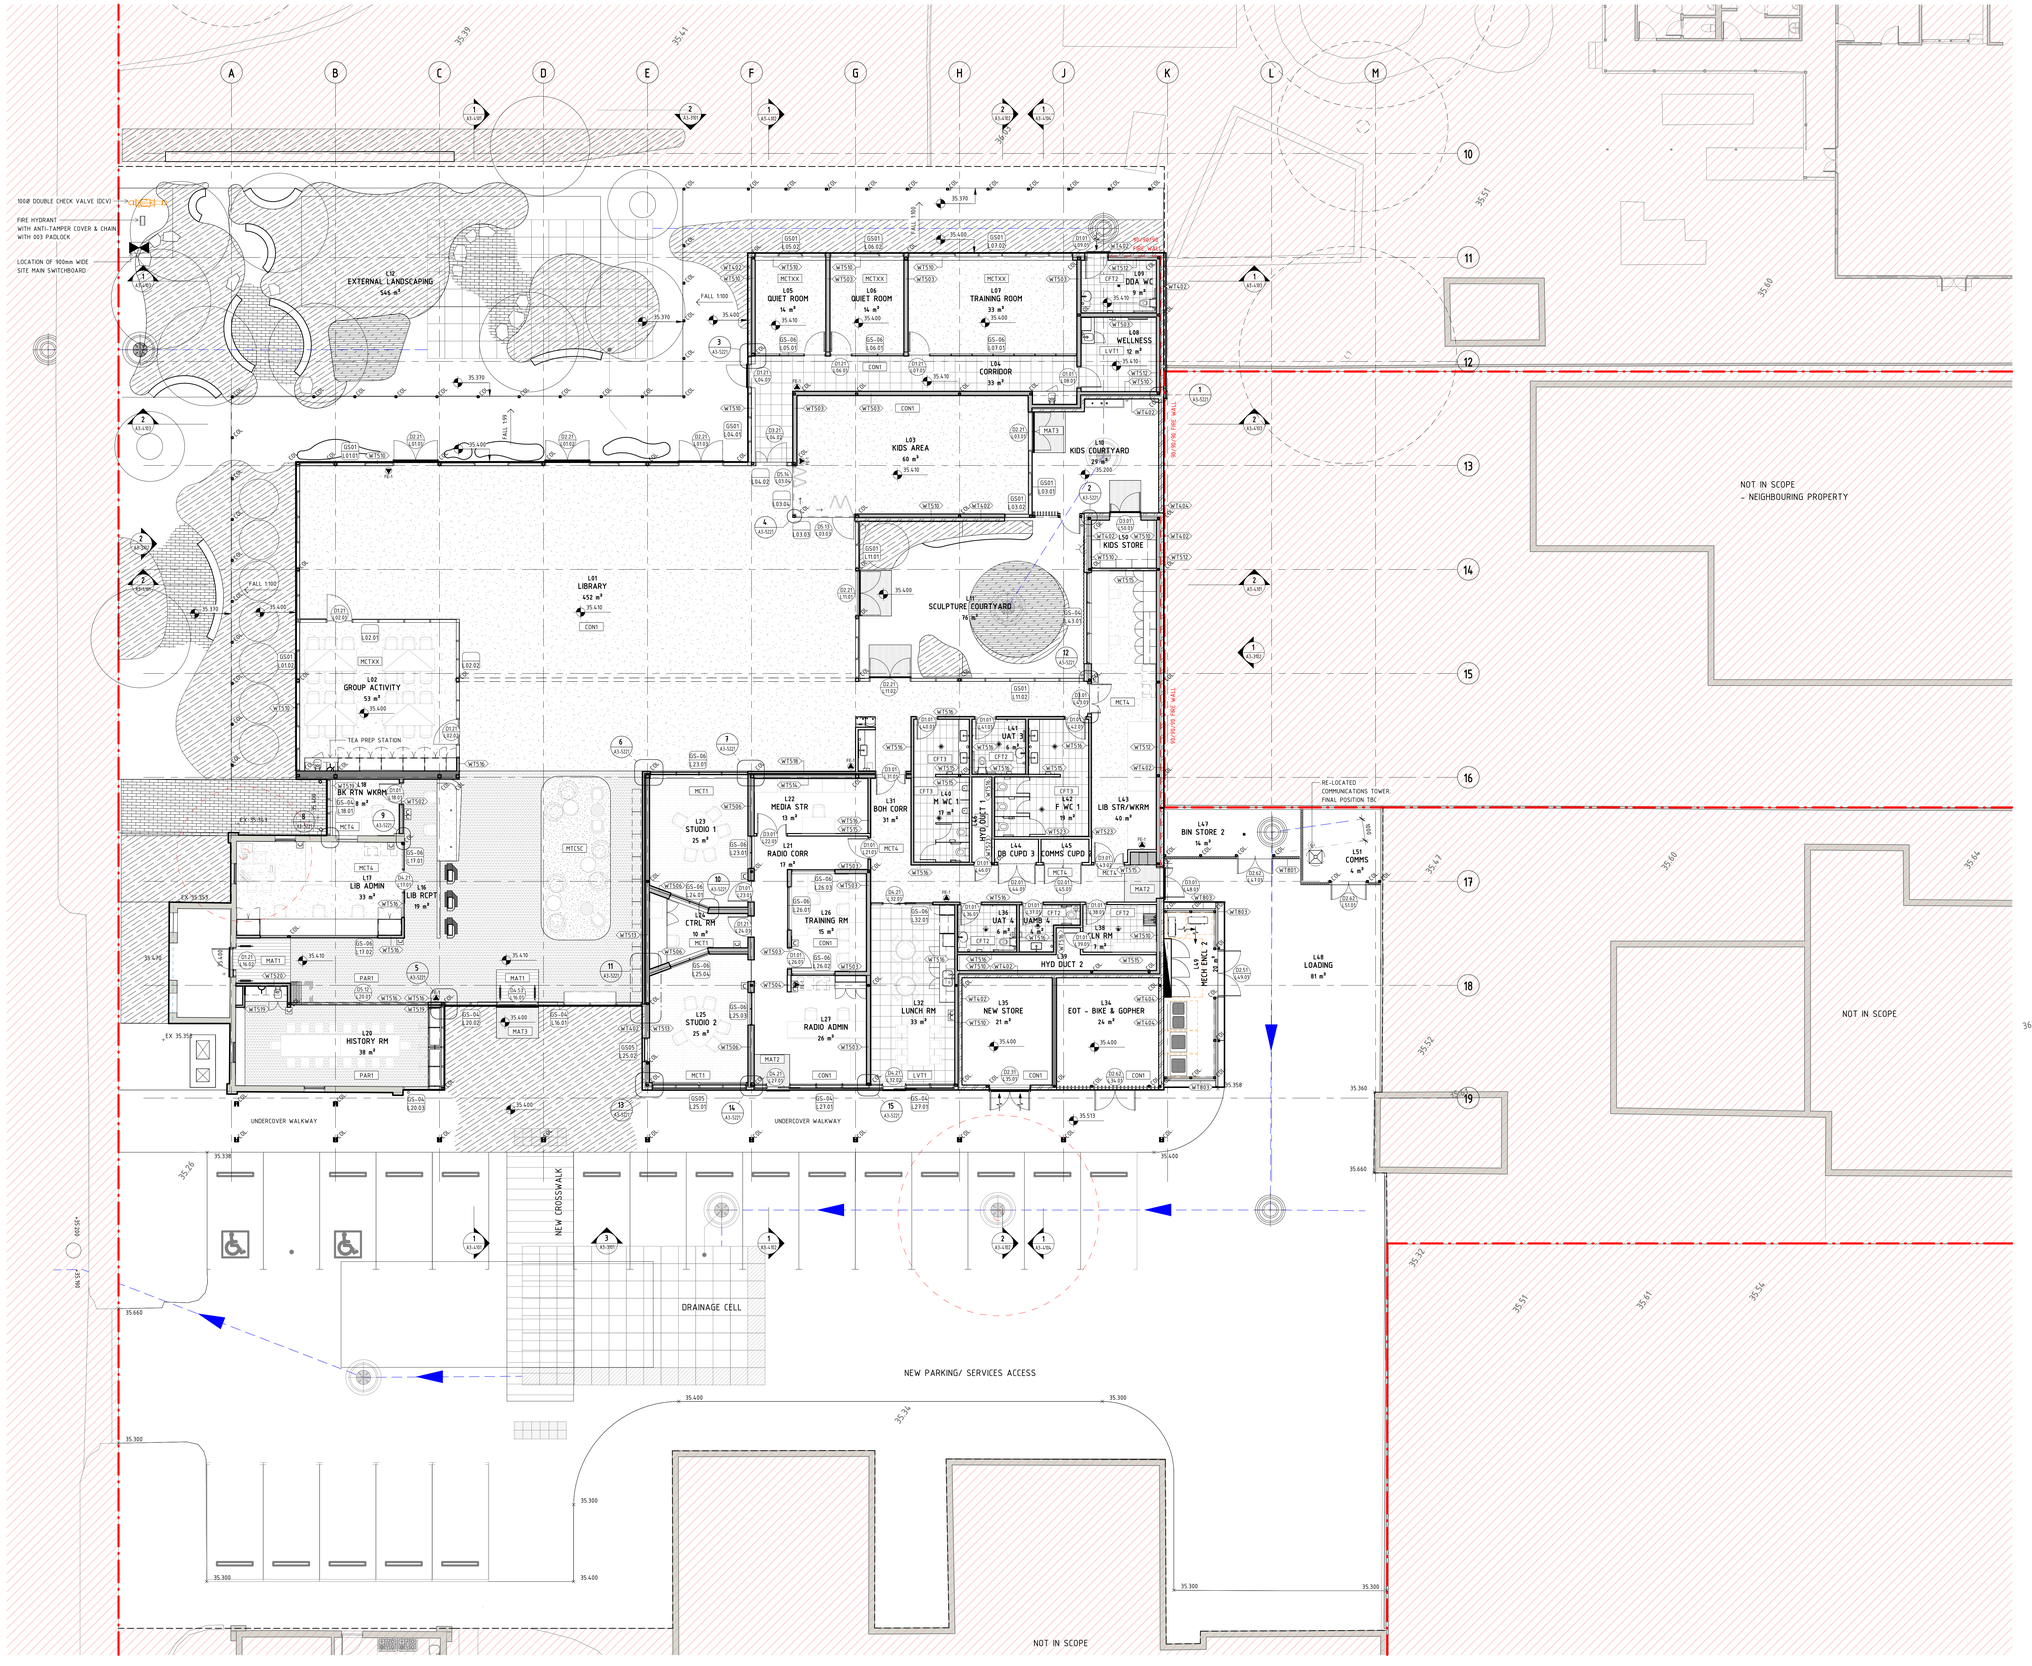
100Ø DOUBLE CHECK VALVE (DCV)
FIRE HYDRANT WITH ANTI-TAMPER COVER & CHAIN WITH 003 PADLOCK
LOCATION OF 900mm WIDE SITE MAIN SWITCHBOARD
L12 EXTERNAL LANDSCAPING 546 m²
L05 QUIET ROOM 14 m²
L06 QUIET ROOM 14 m²
L07 TRAINING ROOM 33 m²
L09 DDA WC 9 m²
L08 WELLNESS 12 m²
L04 CORRIDOR 33 m²
L03 KIDS AREA 60 m²
L10 KIDS COURTYARD 29 m²
L58 KIDS STORE
L01 LIBRARY 452 m²
L51 SCULPTURE COURTYARD 76 m²
L02 GROUP ACTIVITY 53 m²
TEA PREP STATION
L18 BK RTN WKRM 8 m²
L22 MEDIA STR 13 m²
L31 BOH CORR 31 m²
L41 UAT 3 6 m²
L40 M WC 1 17 m²
L42 F WC 1 19 m²
L43 LIB STR/WKRM 40 m²
L44 DB CUPD 3
L45 COMMS CUPD
L47 BIN STORE 2 14 m²
L51 COMMS 4 m²
L23 STUDIO 1 25 m²
L21 RADIO CORR 17 m²
L17 LIB ADMIN 33 m²
L16 LIB RCPT 19 m²
L24 CTRL RM 10 m²
L26 TRAINING RM 15 m²
L36 UAT 4 6 m²
L46 HAMB 4
L38 LN RM 7 m²
L39 HYD DUCT 2
L48 LOADING 81 m²
L25 STUDIO 2 25 m²
L27 RADIO ADMIN 26 m²
L32 LUNCH RM 33 m²
L35 NEW STORE 21 m²
L34 EOT - BIKE & GOPHER 24 m²
L29 HISTORY RM 38 m²
UNDERCOVER WALKWAY
UNDERCOVER WALKWAY
NEW CROSSWALK
DRAINAGE CELL
NEW PARKING/ SERVICES ACCESS
NOT IN SCOPE
- NEIGHBOURING PROPERTY
RE-LOCATED COMMUNICATIONS TOWER FINAL POSITION TBC
NOT IN SCOPE
NOT IN SCOPE
FALL 1:100
FALL 1:100
FALL 1:100