DESIGN DEVELOPMENT
NOT FOR CONSTRUCTION
FOR REFERNECE ONLY

COPYRIGHT
This drawing is copyright and the property of Christou Design Group and subject to the Copyright Act must not be retained, copied or used without expressed written authority.
CONTRACTORS MUST:
Verify all figured dimensions
Report any discrepancies in writing prior to commencing on site.

CONTRACTORS MUST NOT:
Scale dimensions
Commence manufacture or construction prior to review of shop drawings by CHRISTOU and the consultant group.

MATERIAL LEGEND

MT01	CUSTOM ORB CLADDING - VERTICAL/HORIZONTAL PATTERN
MT02	MINI ORB CLADDING - VERTICAL PATTERN
MT03	METAL FASCIA
BR01	TEXTURED BRICK PANEL (PROTRUDING/RECESSED)
BR02	STANDARD FACE BRICK
CL01	CFC LINING (EXPRESSED JOINTS)
GL01	ALUMINIUM FRAMED GLAZING
WD01	PERFORATED PLY PANELS
WD02	SOLID PLY PANELS

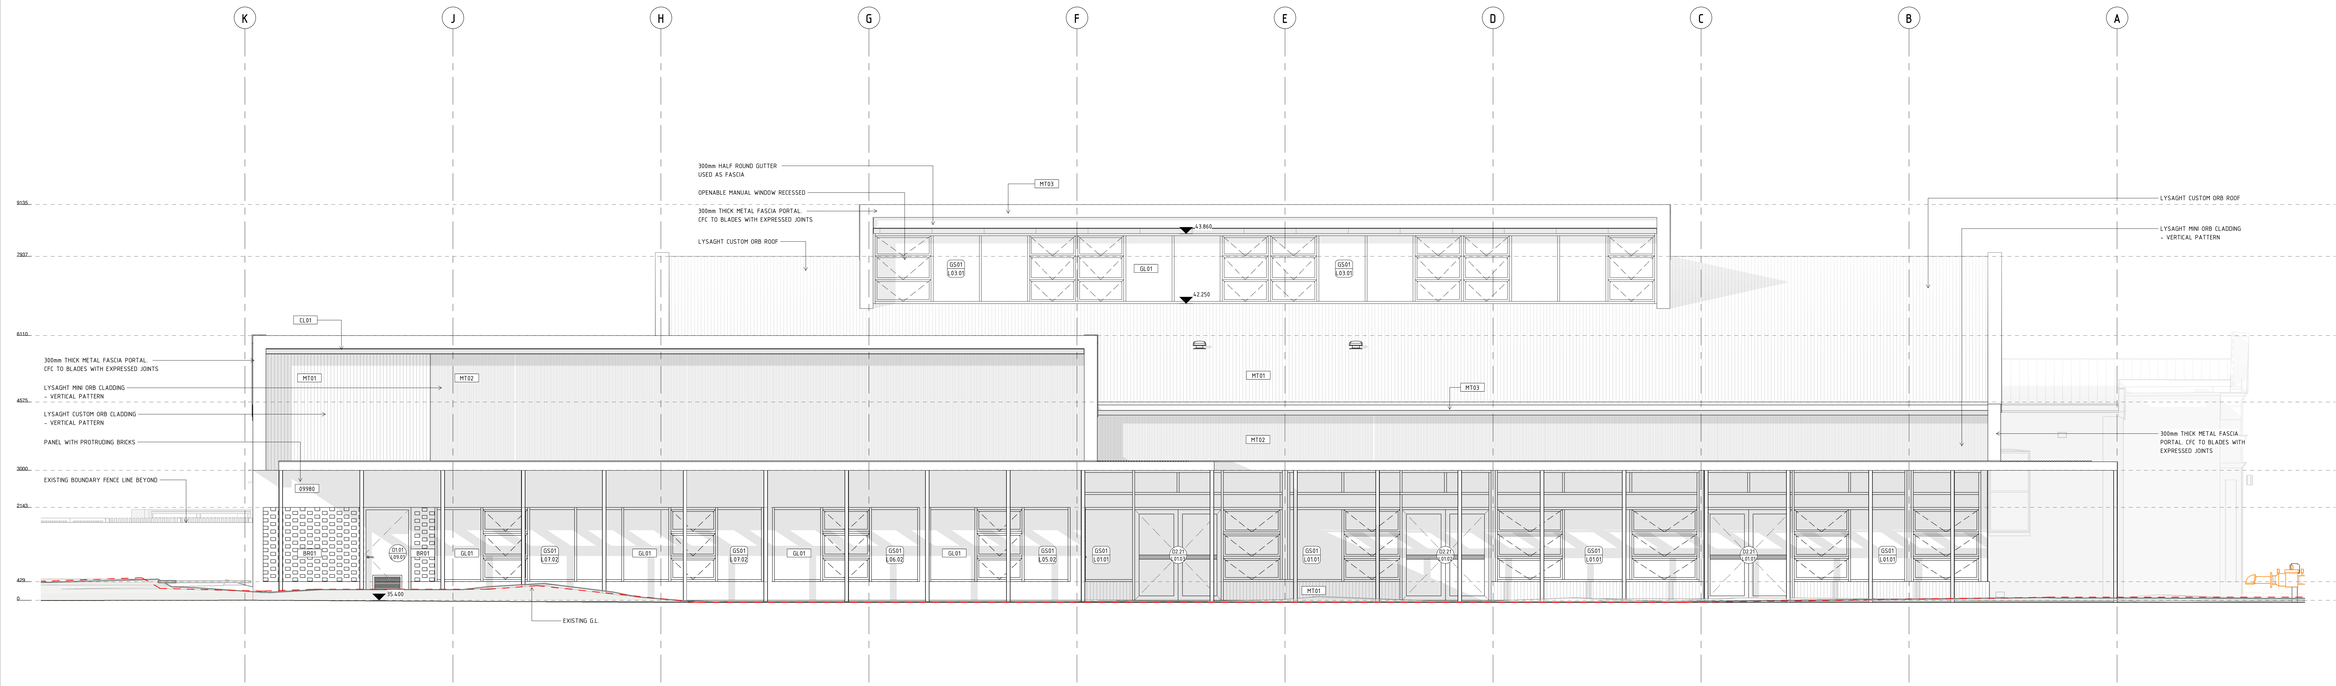

2 / A3-2101 LIBRARY NORTH - GA
SCALE 1 : 50

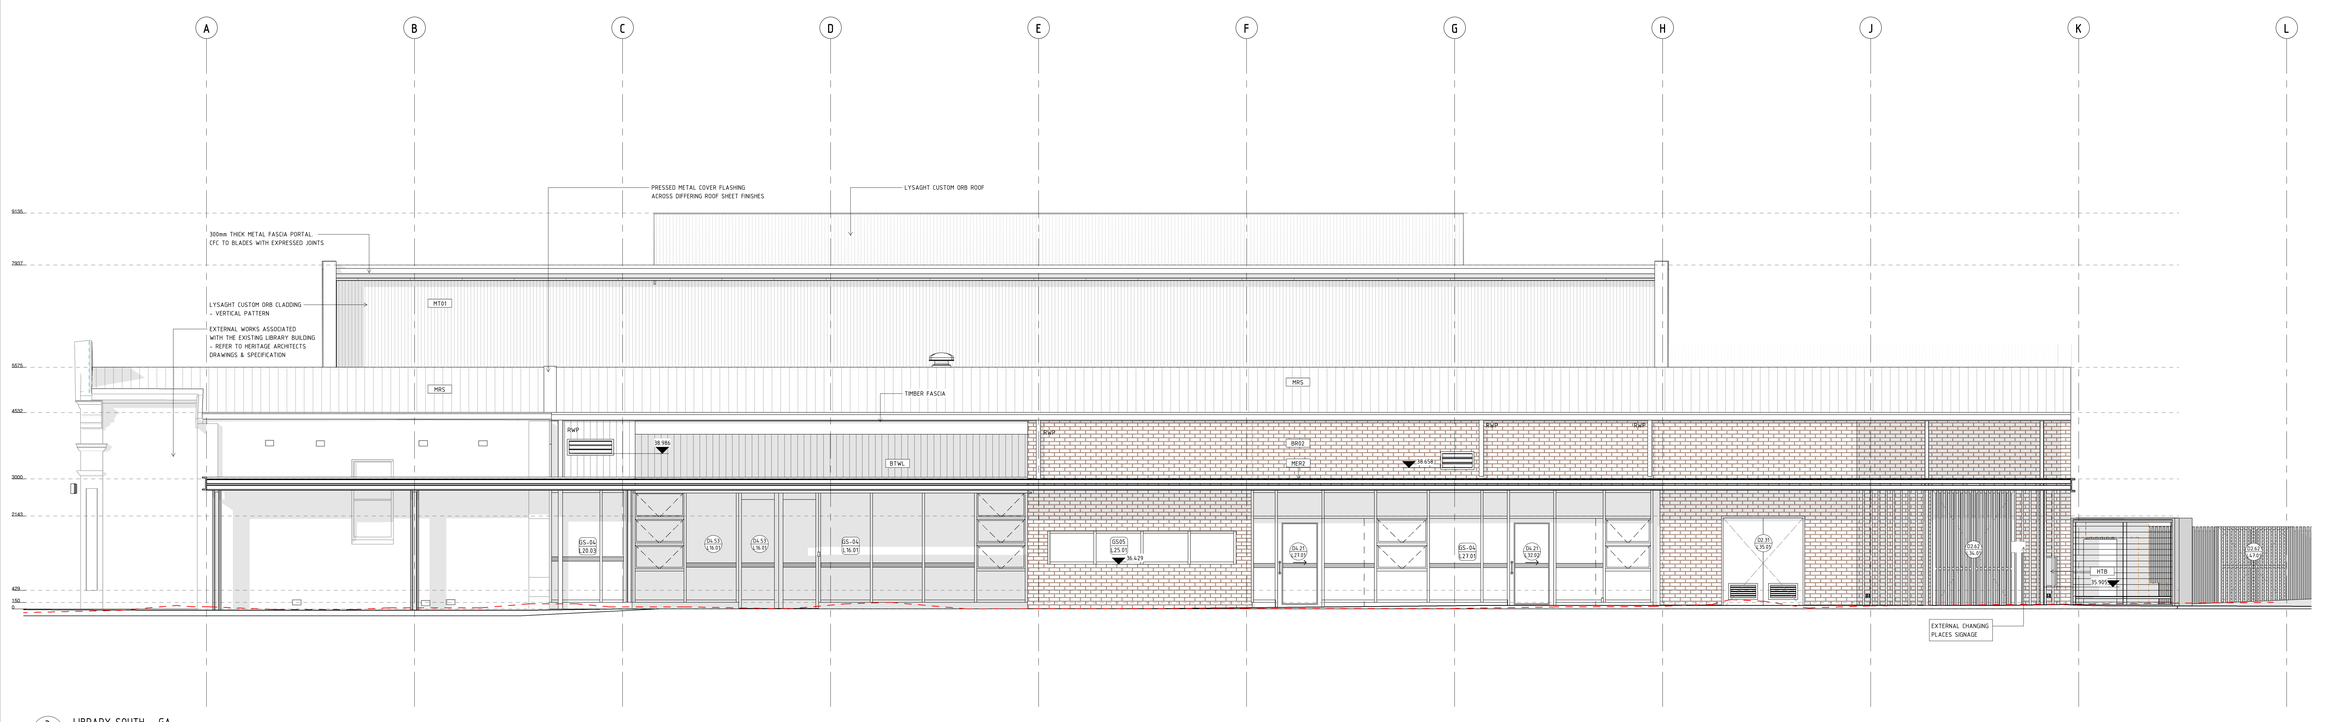

3 / A3-2101 LIBRARY SOUTH - GA
SCALE 1 : 50

0m 1m 2m 3m 4m 5m
VISUAL SCALE 1:50 @ A0

B 27/07/2026 ISSUED FOR 100% DD
A 23/06/2026 Issued for SD Co-ordination

REV	DATE	DESCRIPTION	BY

Structural / Civil:	WGA
Mechanical:	STANTEC
Electrical:	BEST
Hydraulic & Fire Services:	HDA
Acoustics:	STANTEC
Landscape:	FOUR LANDSCAPE
ESD:	FULL CIRCLE
Fire Engineer:	
Building Certifier:	TAYCON
Quantity Surveyor:	RBB
Traffic:	
Waste:	
Graphic Design / Signage:	

Client: SHIRE OF HARVEY

HARVEY COMMUNITY PRECINCT

Title: GA BUILDING ELEVATIONS
LIBRARY ELEVATIONS

Job Number: 22007

Status: DESIGN DEVELOPMENT

Drawn: CHRISTOU Scale: 1 : 50 @ A0

Checked: CHRISTOU Approved: CDG

FORMERLY JAMES CHRISTOU + PARTNERS ARCHITECTS

CHRISTOU
ARCHITECTURE / URBAN DESIGN / INTERIOR DESIGN
12 GUGERI STREET
CLAREMONT WA 6010
T / +61 8 9285 6888
F / +61 8 9285 6893
E / studio@christou.com.au
ABN 87 152 933 885
ACN 152 933 885

Drawing Number A3-3101
Revision B