


DESIGN DEVELOPMENT
NOT FOR CONSTRUCTION
FOR REFERENCE ONLY


COPYRIGHT
This drawing is copyright and the property of Christou Design Group and subject to the Copyright Act must not be related, copied or used without expressed written authority.
CONTRACTORS MUST:
Verify all figured dimensions.
Report any discrepancies in writing prior to commencing on site.
CONTRACTORS MUST NOT:
Scale dimensions.
Commence manufacture or construction prior to review of shop drawings by CHRISTOU and the consultant group.

MATERIAL LEGEND

- MT01 CUSTOM ORB CLADDING - VERTICAL/HORIZONTAL PATTERN
- MT02 MINI ORB CLADDING - VERTICAL PATTERN
- MT03 METAL FASCIA
- BR01 TEXTURED BRICK PANEL (PROTRUDING/RECESSED)
- BR02 STANDARD FACE BRICK
- CL01 CPC LINING (EXPRESSED JOINTS)
- GL01 ALUMINUM FRAMED GLAZING
- WD01 PERFORATED PLY PANELS
- WD02 SOLID PLY PANELS

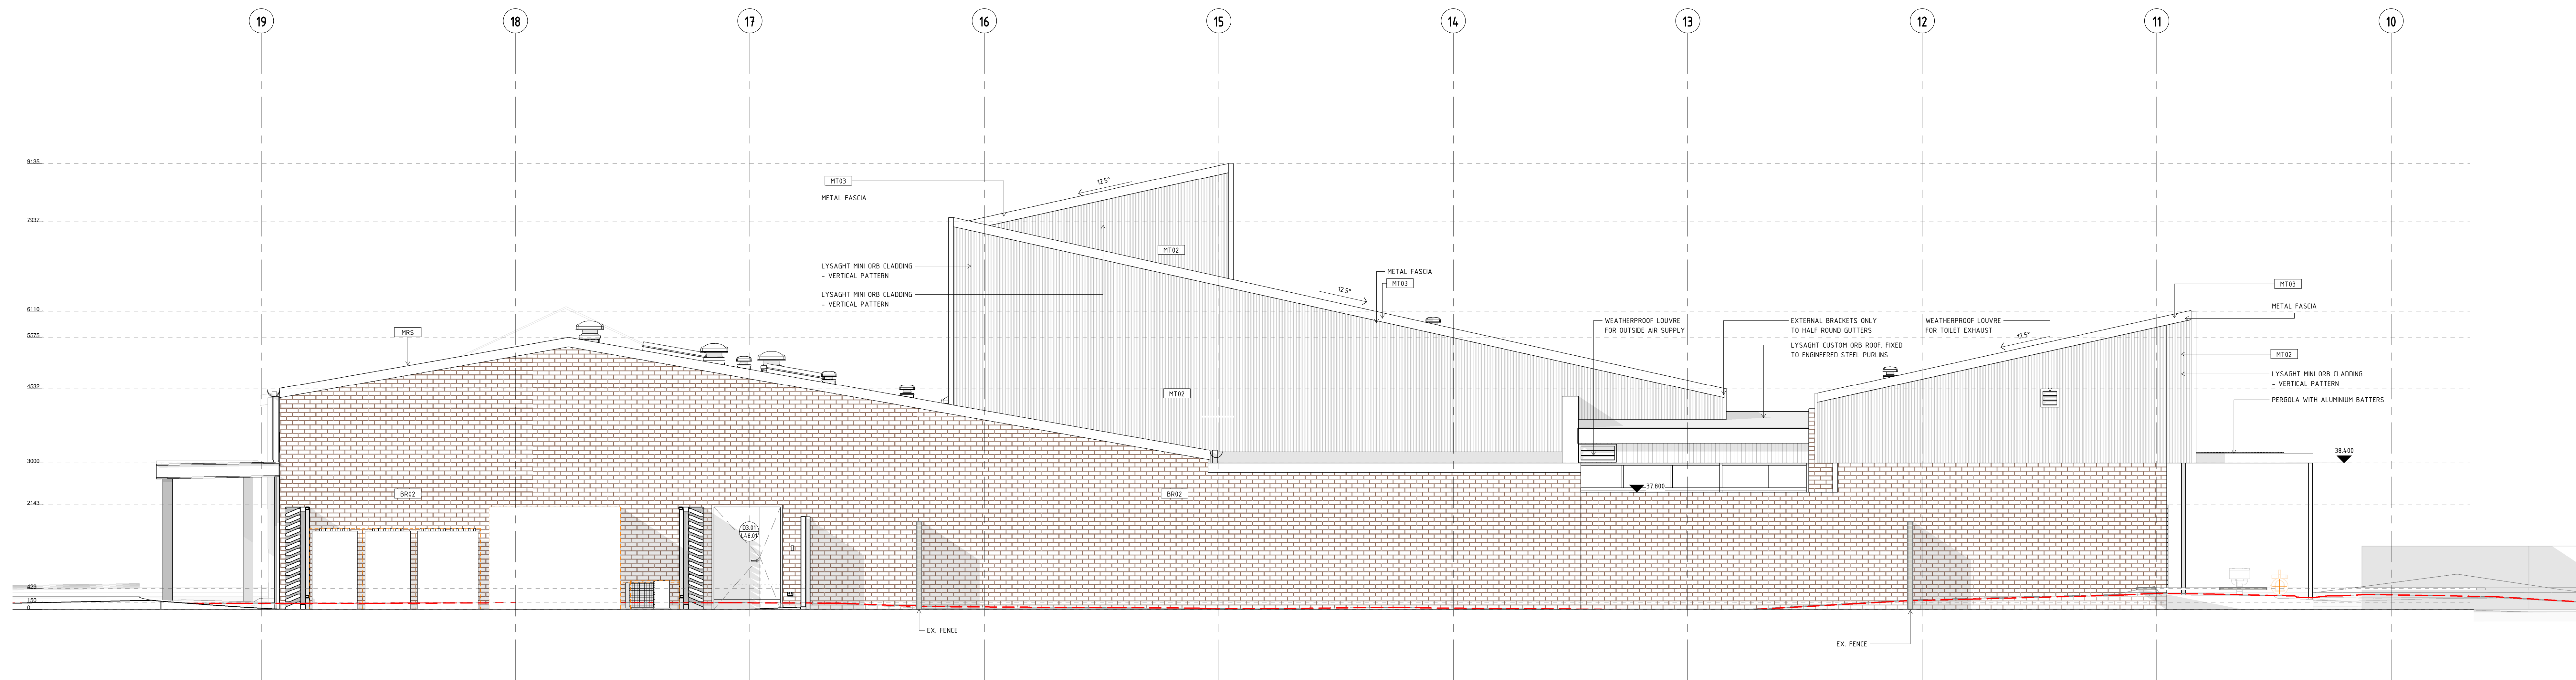

1 LIBRARY EAST - GA
SCALE 1:50

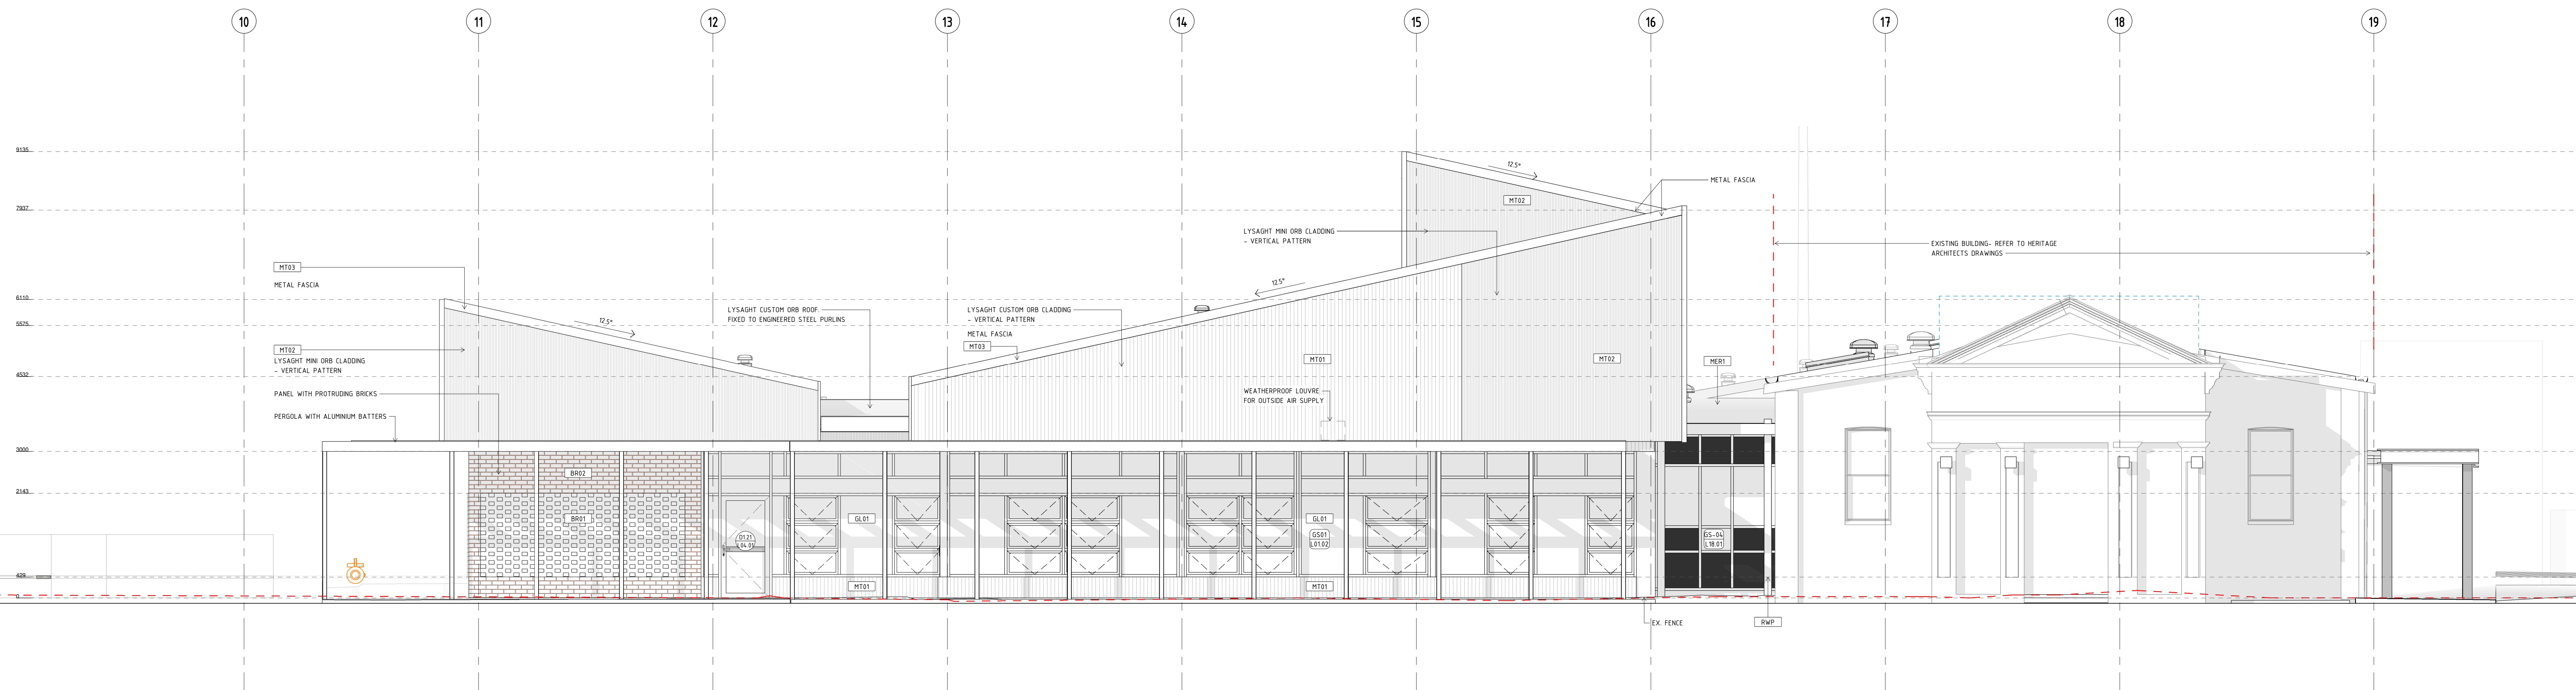

2 LIBRARY WEST - GA
SCALE 1:50

B	27/07/2026	ISSUED FOR 100% DD	
A	23/06/2026	Issued for SD Co-ordination	
REV	DATE	DESCRIPTION	BY
Structural / Civil:		WGA	
Mechanical:		STANTEC	
Electrical:		BEST	
Hydraulic & Fire Services:		HDA	
Acoustics:		STANTEC	
Landscape:		FOUR LANDSCAPE	
ESD:		FULL CIRCLE	
Fire Engineer:			
Building Certifier:		TAYCON	
Quantity Surveyor:		RBB	
Traffic:			
Waste:			
Graphic Design / Signage:			



HARVEY COMMUNITY PRECINCT

Title: GA BUILDING ELEVATIONS

LIBRARY ELEVATIONS

Job Number: 22007

Status: DESIGN DEVELOPMENT

Drawn: CHRISTOU Scale: 1:50 @ A0

Checked: CHRISTOU Approved: CDG

FORMERLY JAMES CHRISTOU - PARTNERS ARCHITECTS

CHRISTOU
ARCHITECTURE / URBAN DESIGN / INTERIOR DESIGN

12 GARDER STREET
CLAREMONT WA 6010
T / +61 8 9285 6888
F / +61 8 9285 6893
E / studio@christou.com.au
ABN 89 152 933 845
ACN 152 933 845

Drawing Number Revision

A3-3102

B

